




GROUND FLOOR PLAN

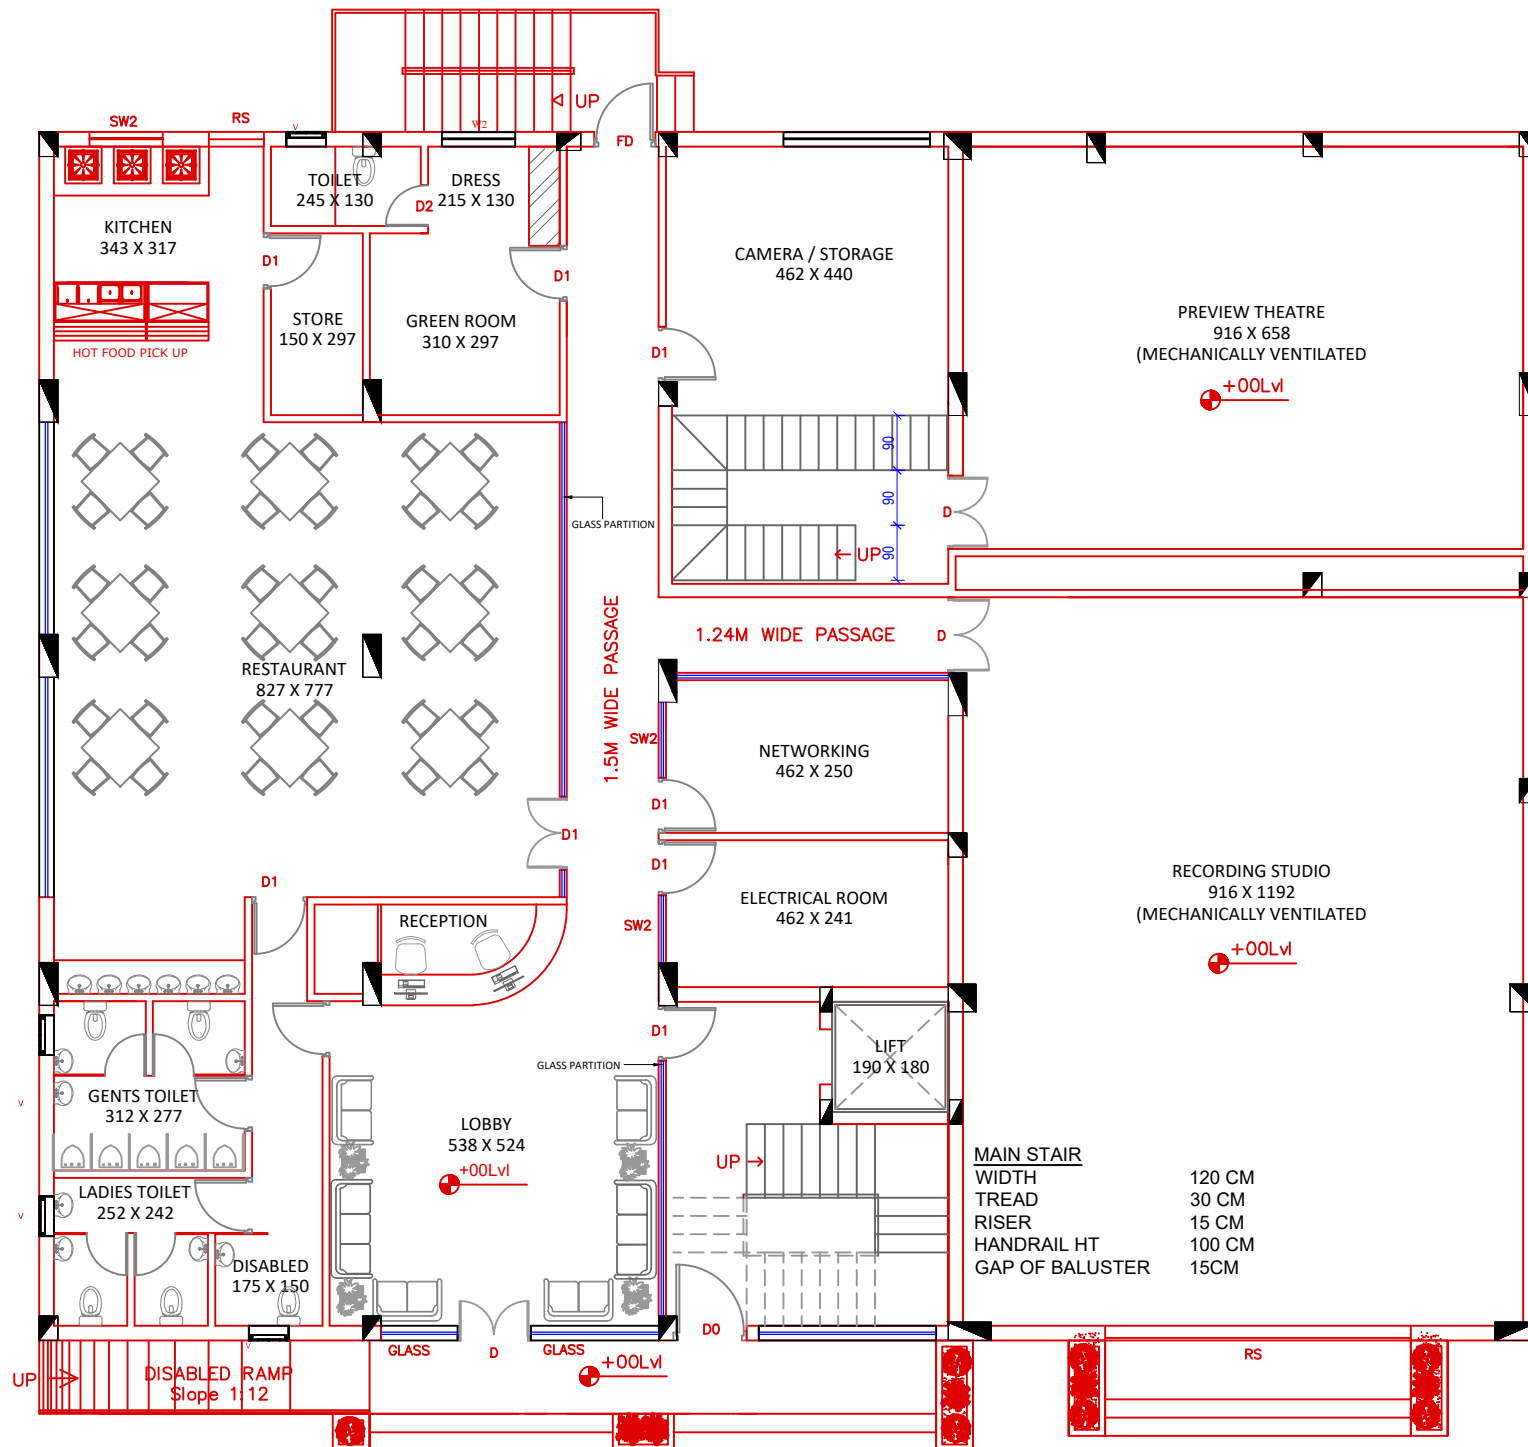


GROUND FLOOR PLAN

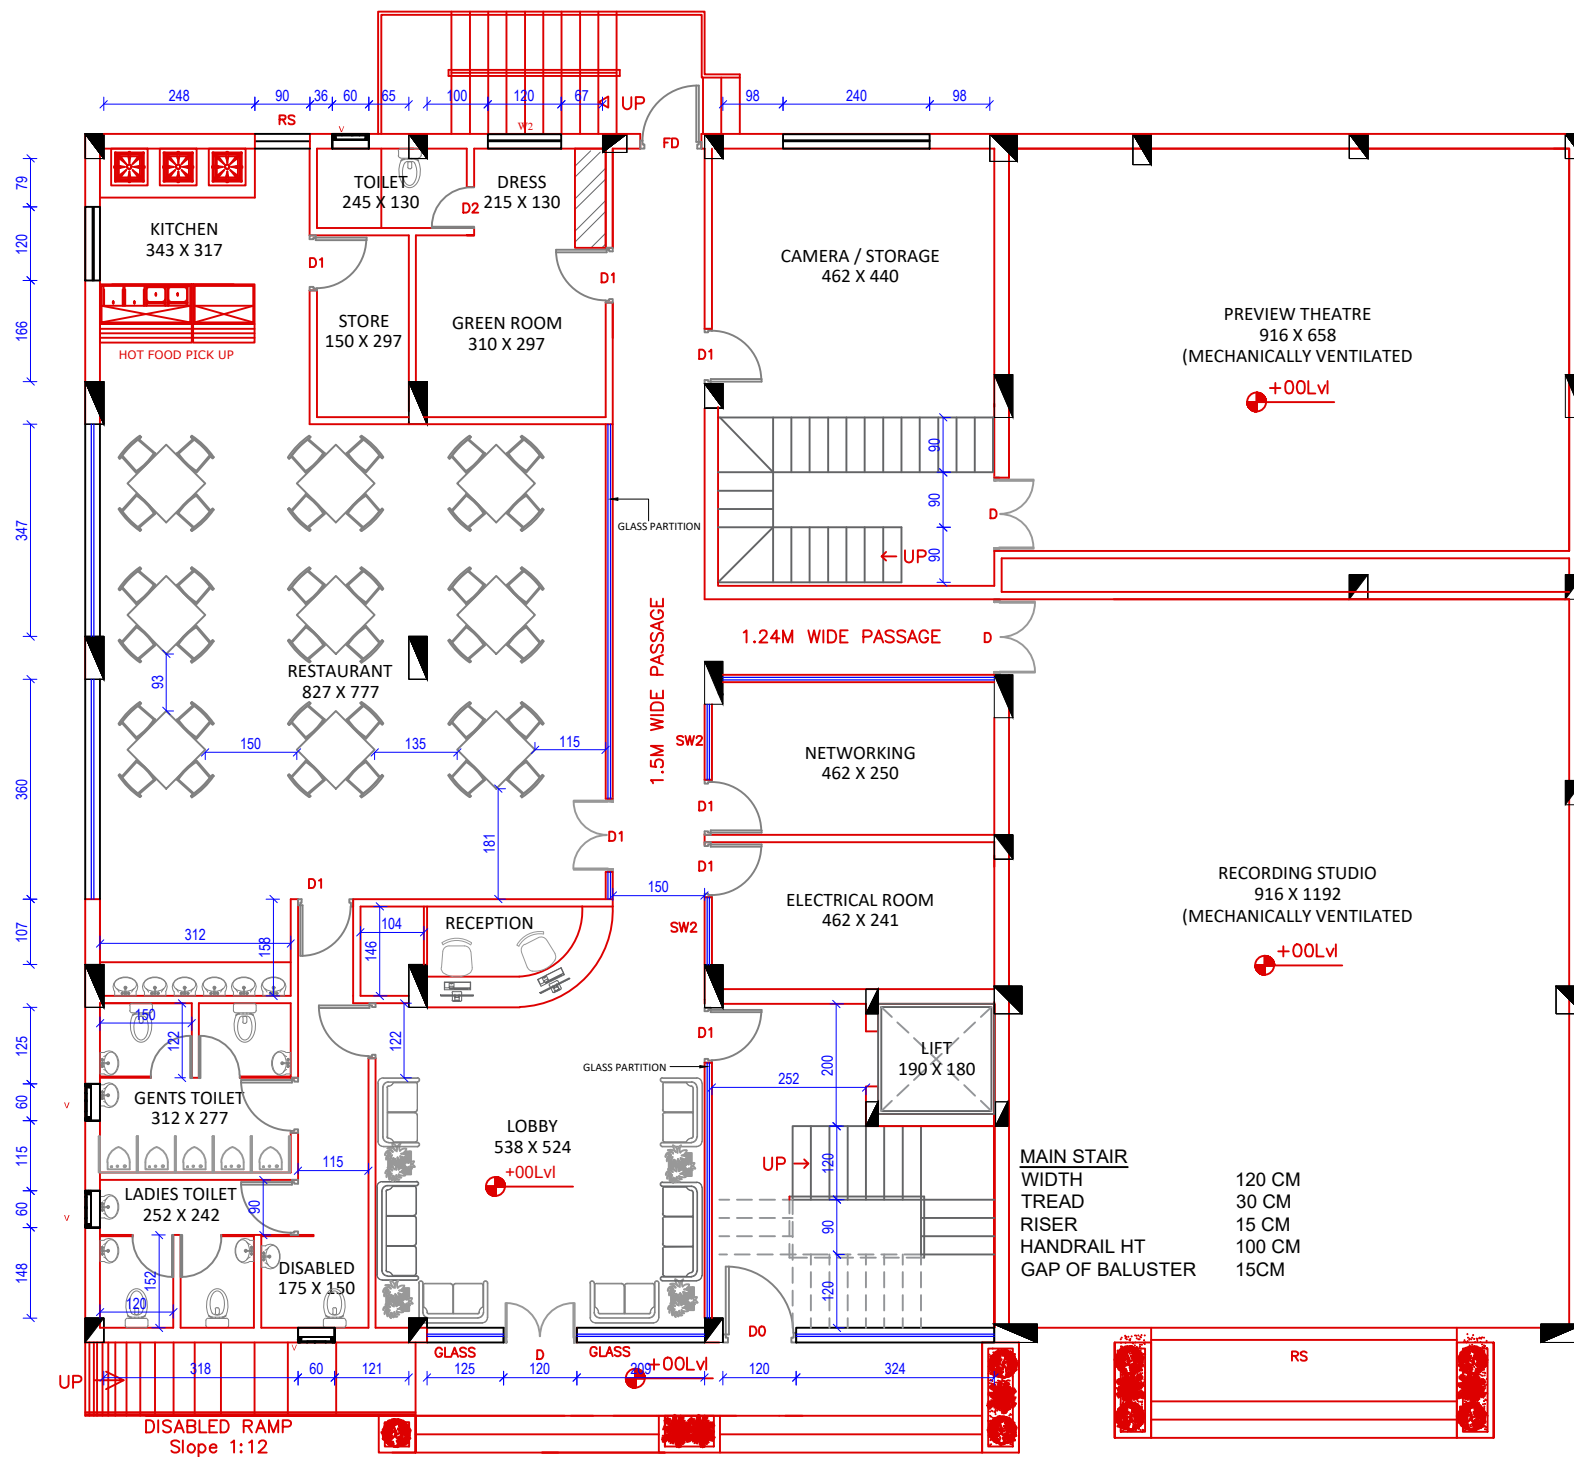


FIRST FLOOR PLAN

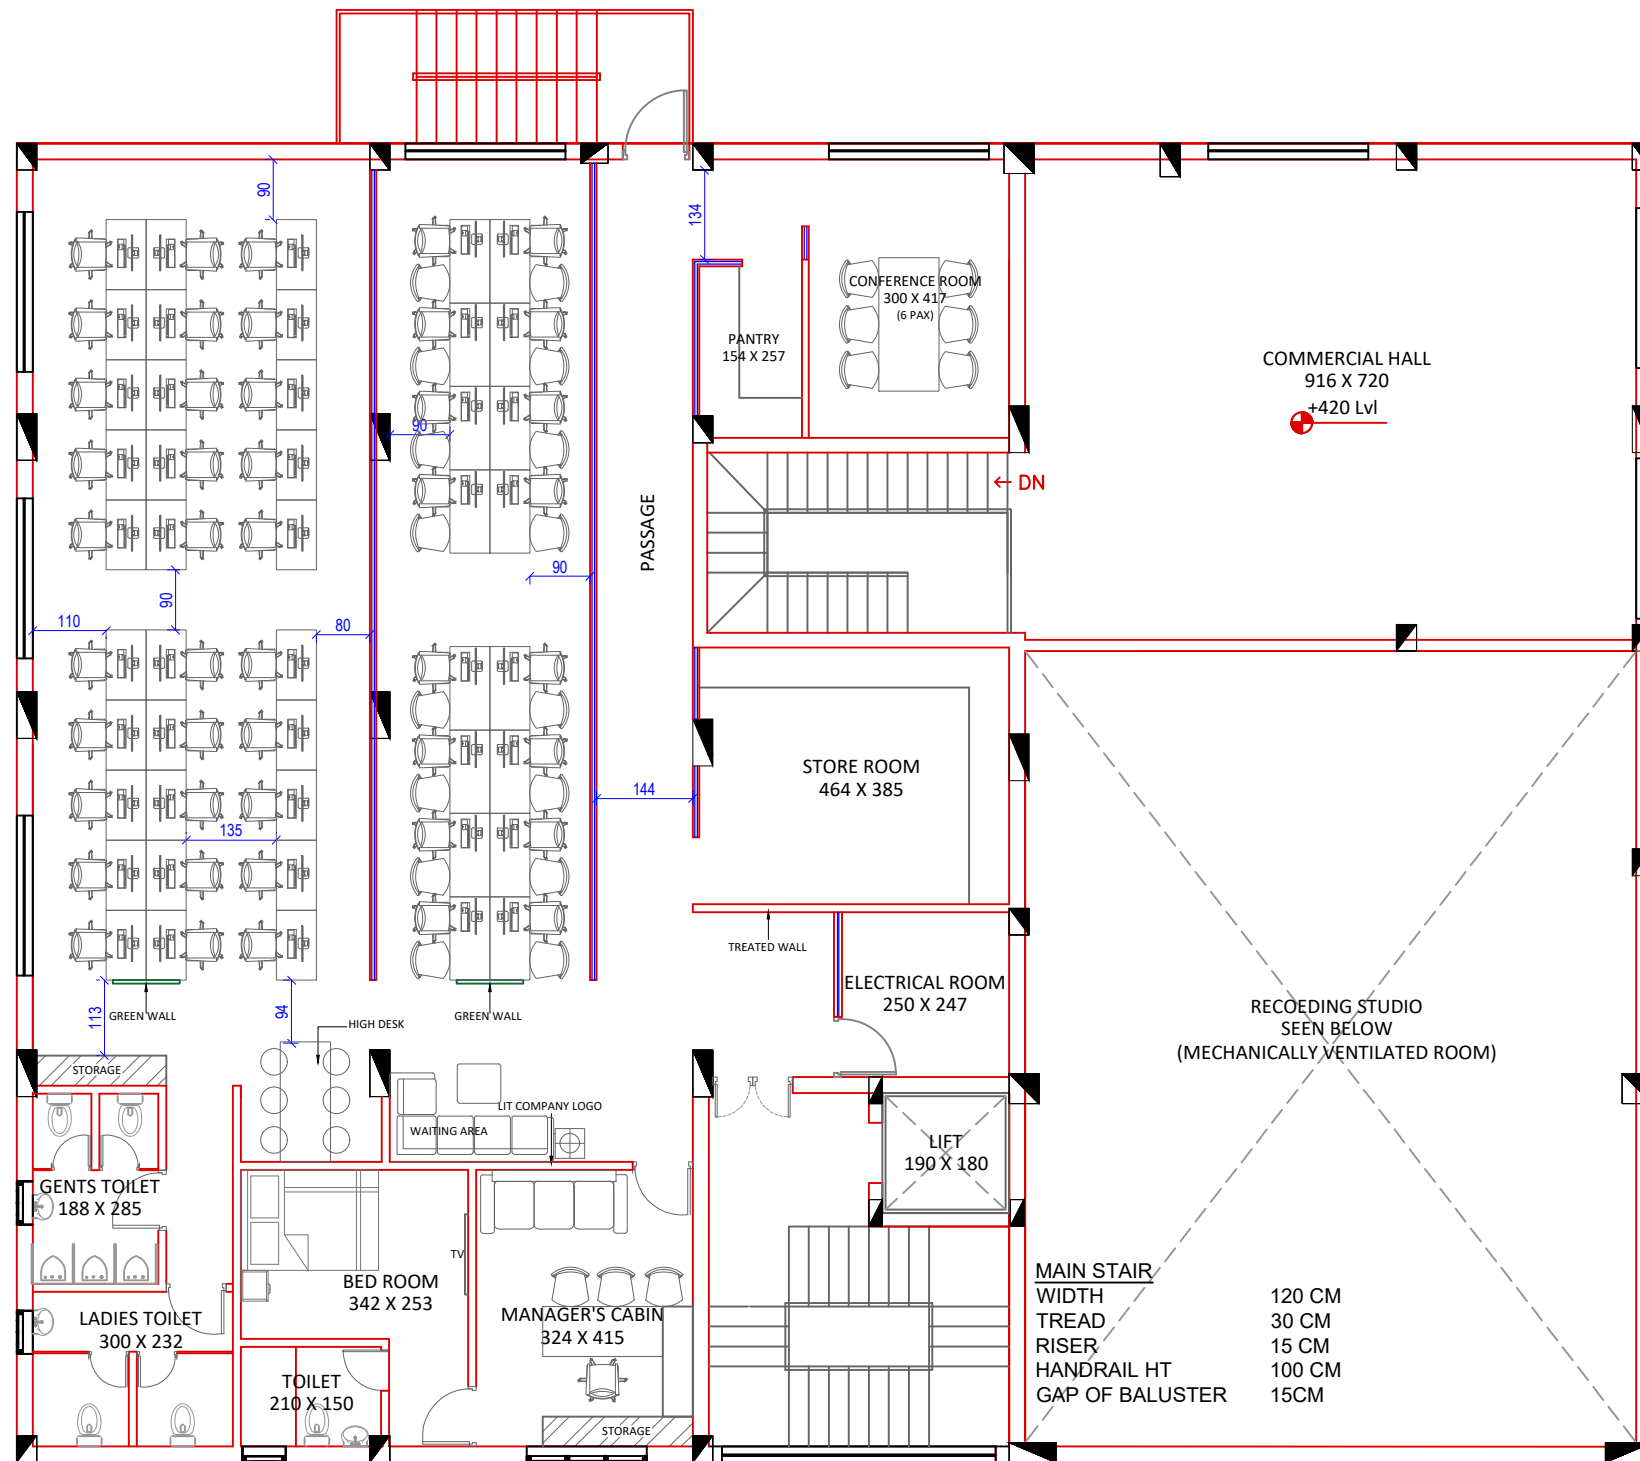

FIRST FLOOR PLAN

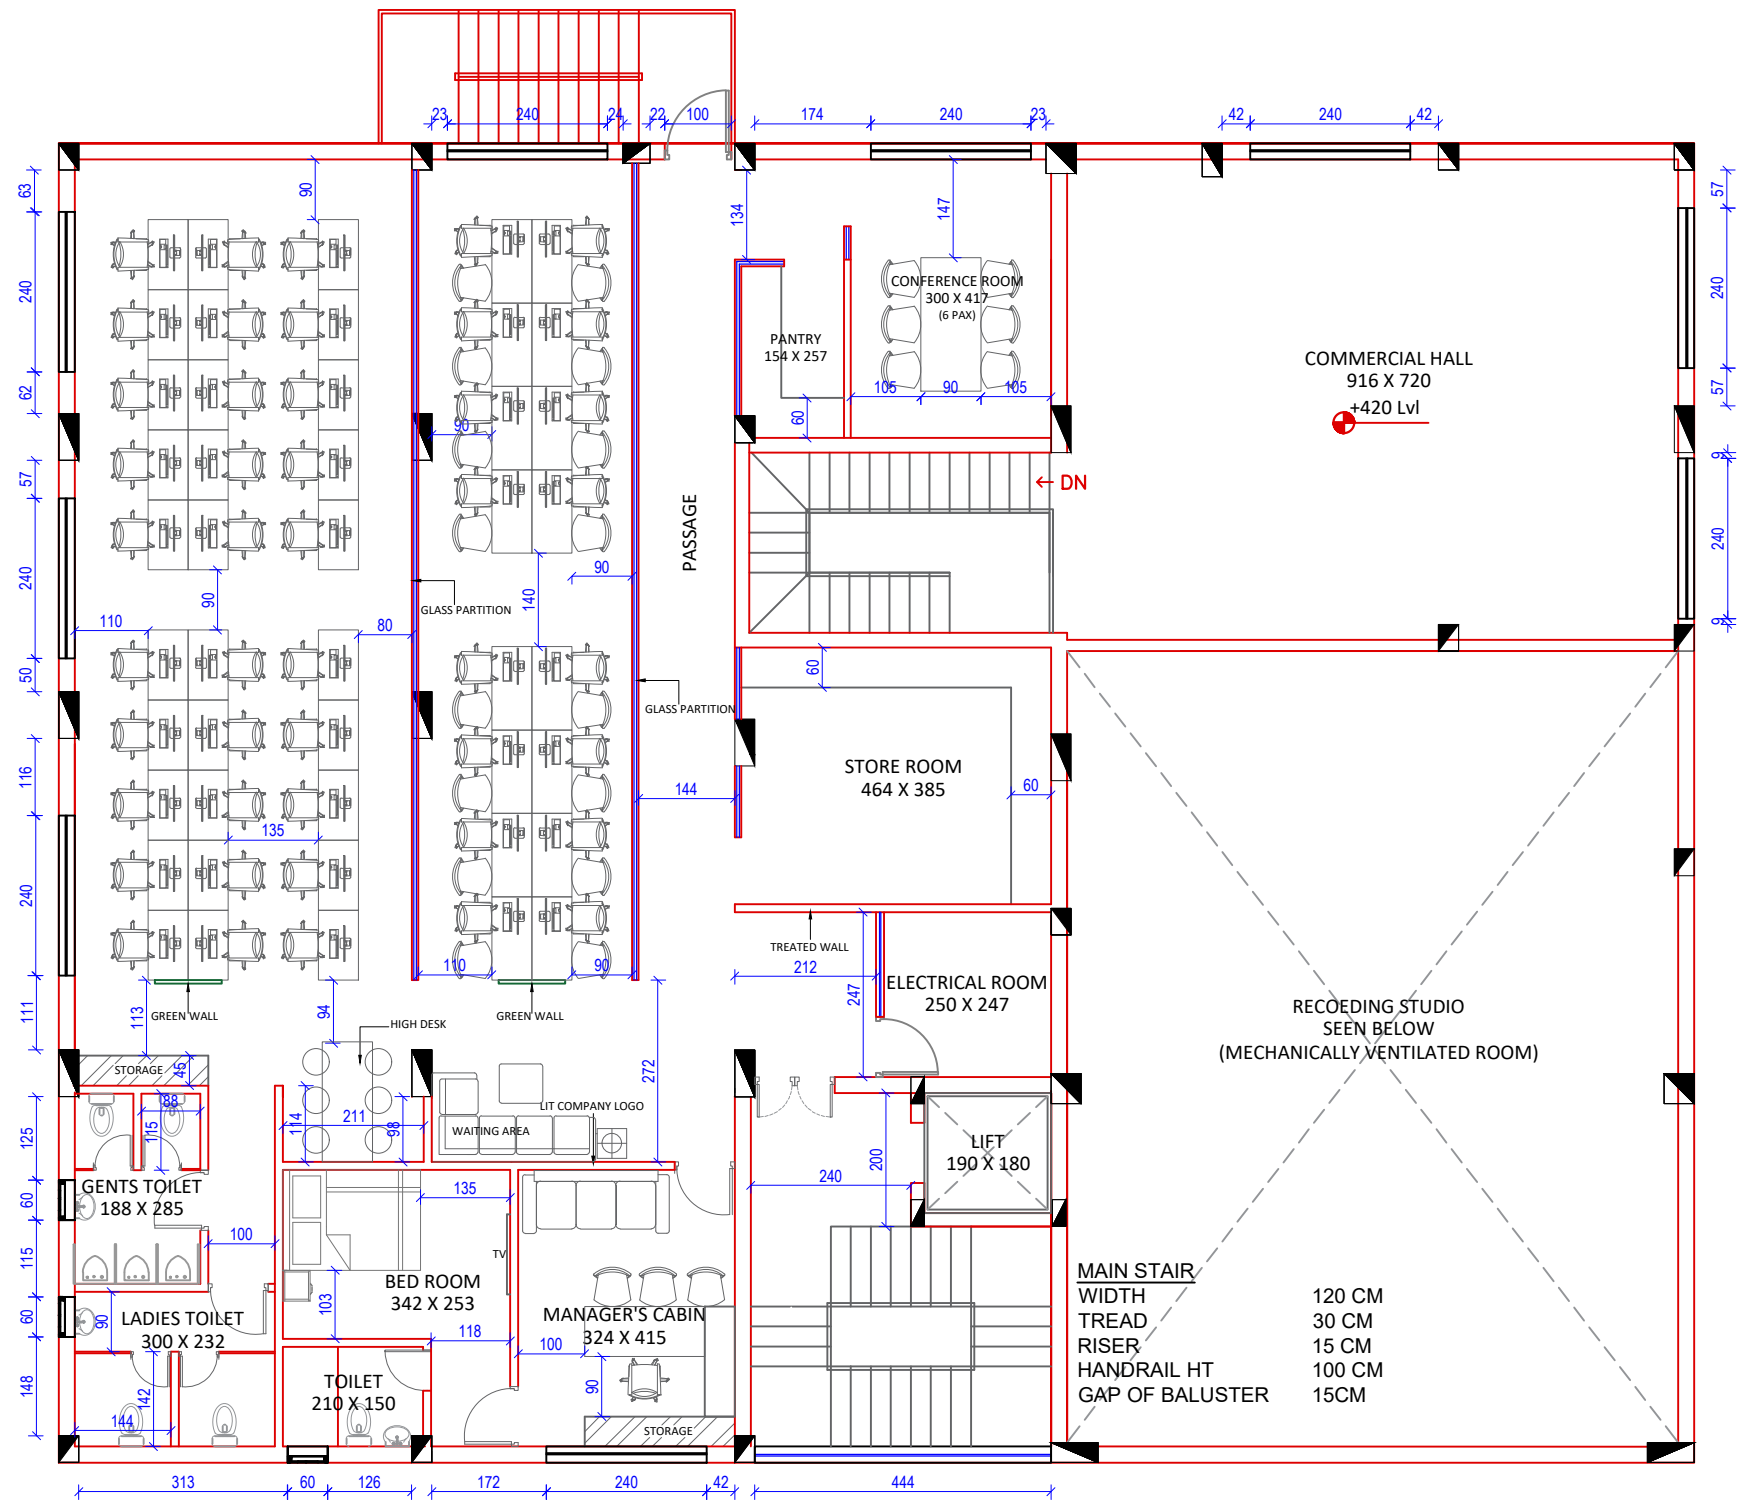

SECOND FLOOR PLAN

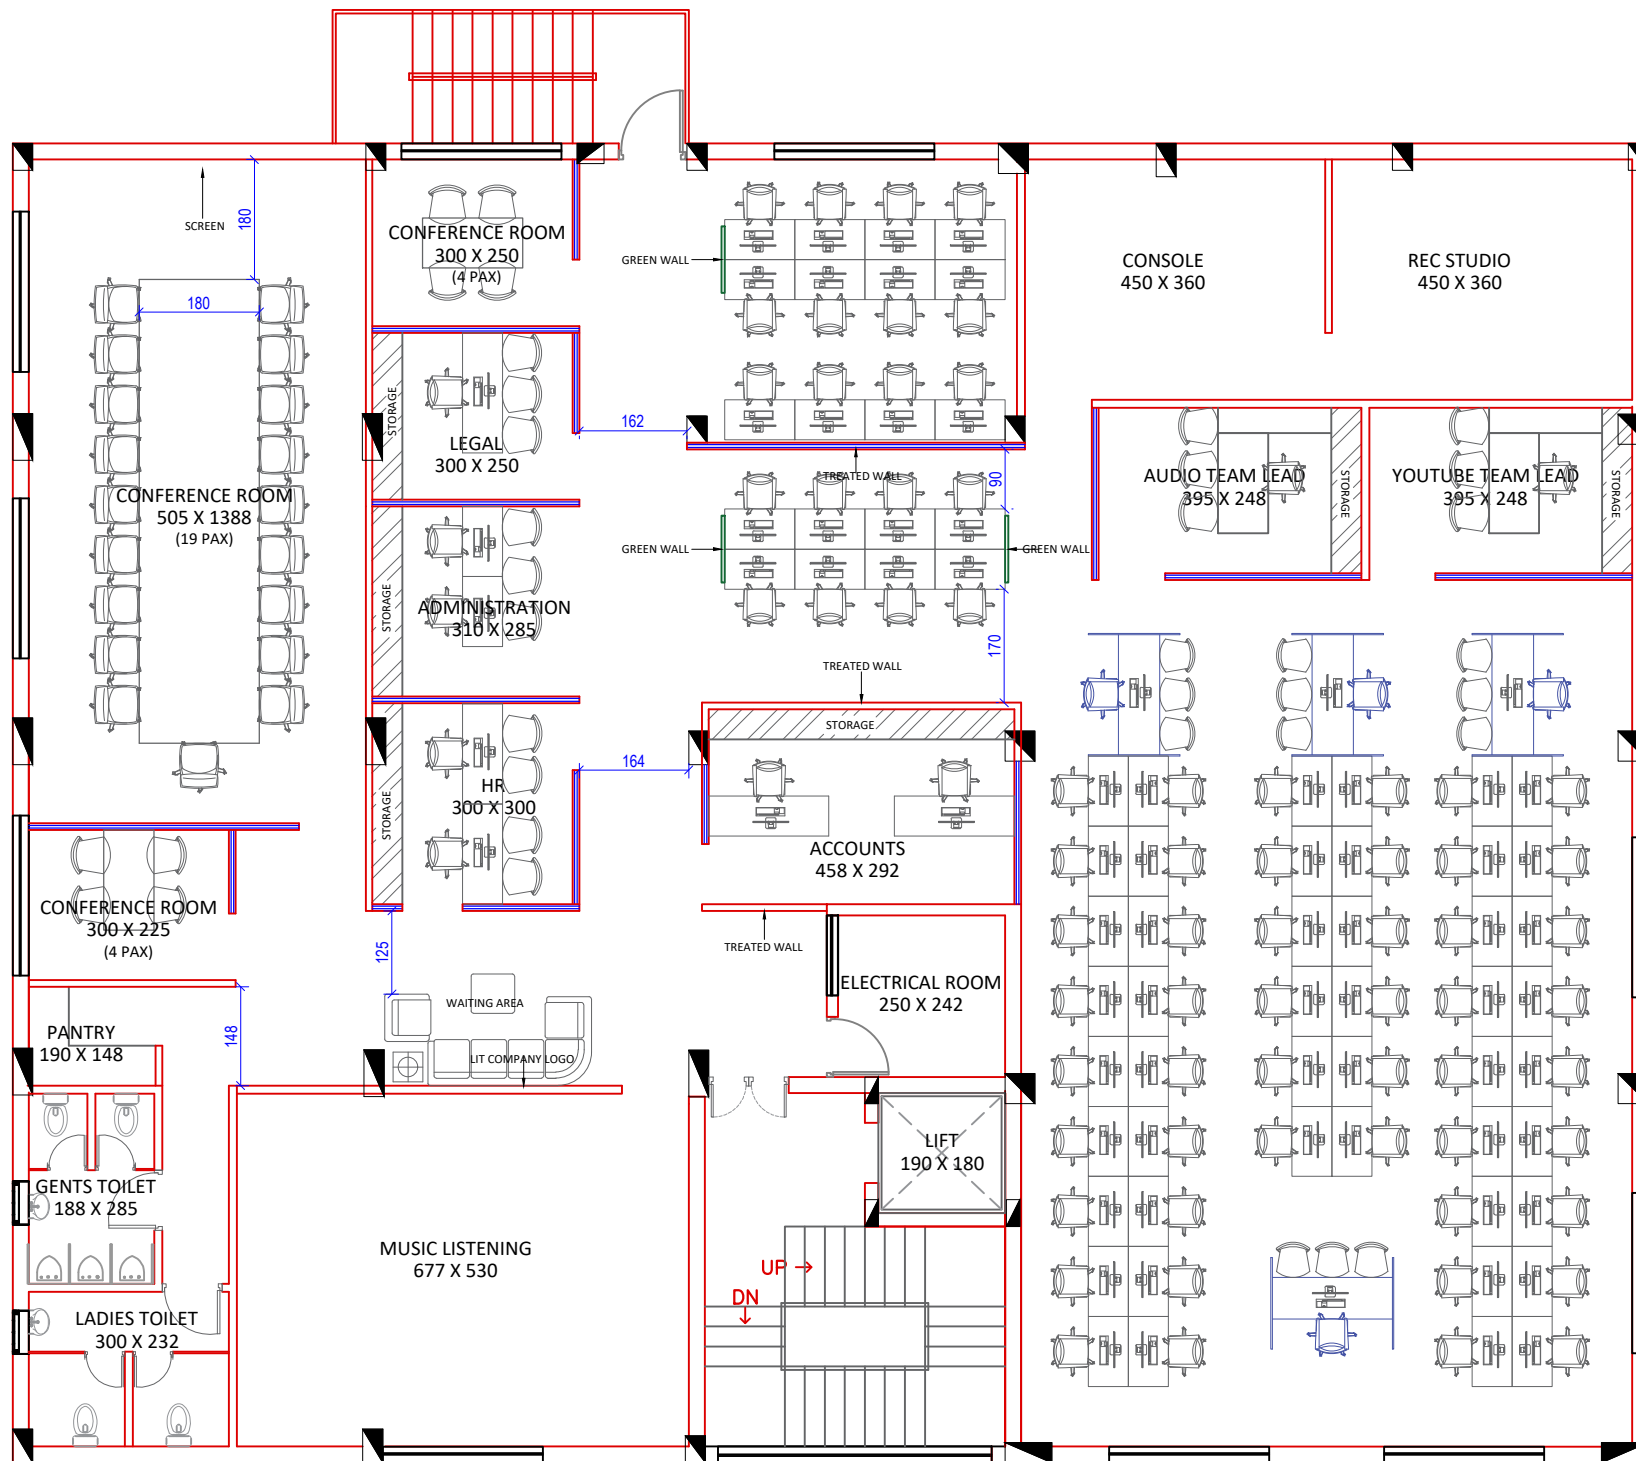

CONFERENCE ROOM 505 X 1388 (19 PAX)

CONFERENCE ROOM 300 X 250 (4 PAX)

LEGAL 300 X 250

ADMINISTRATION 310 X 285

HR 300 X 300

WAITING AREA

PANTRY 190 X 148

GENTS TOILET 188 X 285

LADIES TOILET 300 X 232

MUSIC LISTENING 677 X 530

LIFT 190 X 180

ELECTRICAL ROOM 250 X 242

ACCOUNTS 458 X 292

CONSOLE 450 X 360

REC STUDIO 450 X 360

AUDIO TEAM LEAD 395 X 248

YOUTUBE TEAM LEAD 395 X 248

SCREEN

GREEN WALL

GLASS PARTITION

TREATED WALL

STORAGE

UP

DN

LIT COMPANY LOGO