

| LEGENDS:- | |
|-----------|--|
| | coreline gen6 26w |
| | luxspace recessed15w |
| | ONE WAY SWITCH(Normal Supply) |
| | ONE WAY SWITCH(Inverter Supply) |
| | TWO WAY SWITCH(Normal Supply) |
| | TWO WAY SWITCH(Inverter Supply) |
| | 6A SOCKET WITH SWITCH (Normal Supply) |
| | 6A SOCKET WITH SWITCH (Inverter Supply) |
| | 6A SOCKET WITH OUT SWITCH |
| | 16A SOCKET WITH SWITCH |
| | 16A SOCKET WITH OUT SWITCH |
| | |
| | CEILING MOUNTED EXH. FAN |
| | MIRROR LAMP |
| | TV ANTENNA SOCKET |
| | DATA SOCKET |
| | |
| | CEILING FAN |
| | LED PROFILE LIGHT |

- KSEB
- UPS

Drawing title
Electrical Ground



Ground Floor , Ruby plaza,
Vidyanagar , High school Jn ,
Kollam-691013.
ojasmeep@gmail.com ☎:8606022938

| | |
|-----------------|-------------------|
| DRAWN: Dhinu | CHECKED: Aneesh |
| SCALE: | REV: 00 SHEET.NO: |
| DATE: 06.2.2025 | |

TITLE:
DWG.NO: OJS/DWG/24-25/012 E
PRO.NO:

MAIN STAIR
WIDTH 120 CM
TREAD 30 CM
RISER 15 CM
HANDRAIL HT 100 CM
GAP OF BALUSTER 15CM

RECOEDING STUDIO
SEEN BELOW
(MECHANICALLY VENTILATED ROOM)

PANTRY
154 X 257

CONFERENCE ROOM
300 X 417
(6 PAX)

COMMERCIAL HALL
916 X 720
+420 Lvl

STORE ROOM
464 X 385

ELECTRICAL ROOM
250 X 247

LIFT
190 X 180

MANAGER'S CABIN
324 X 415

BED ROOM
342 X 253

GENTS TOILET
188 X 285

LADIES TOILET
300 X 232

TOILET
210 X 150

TREATED WALL

socket for cleeaning @
+30

DN

UP

DN

GLASS PARTITION

GLASS PARTITION

GREEN WALL

HIGH DESK

GREEN WALL


STORAGE

WAITING AREA

LIT COMPANY LOGO

STORAGE

TV

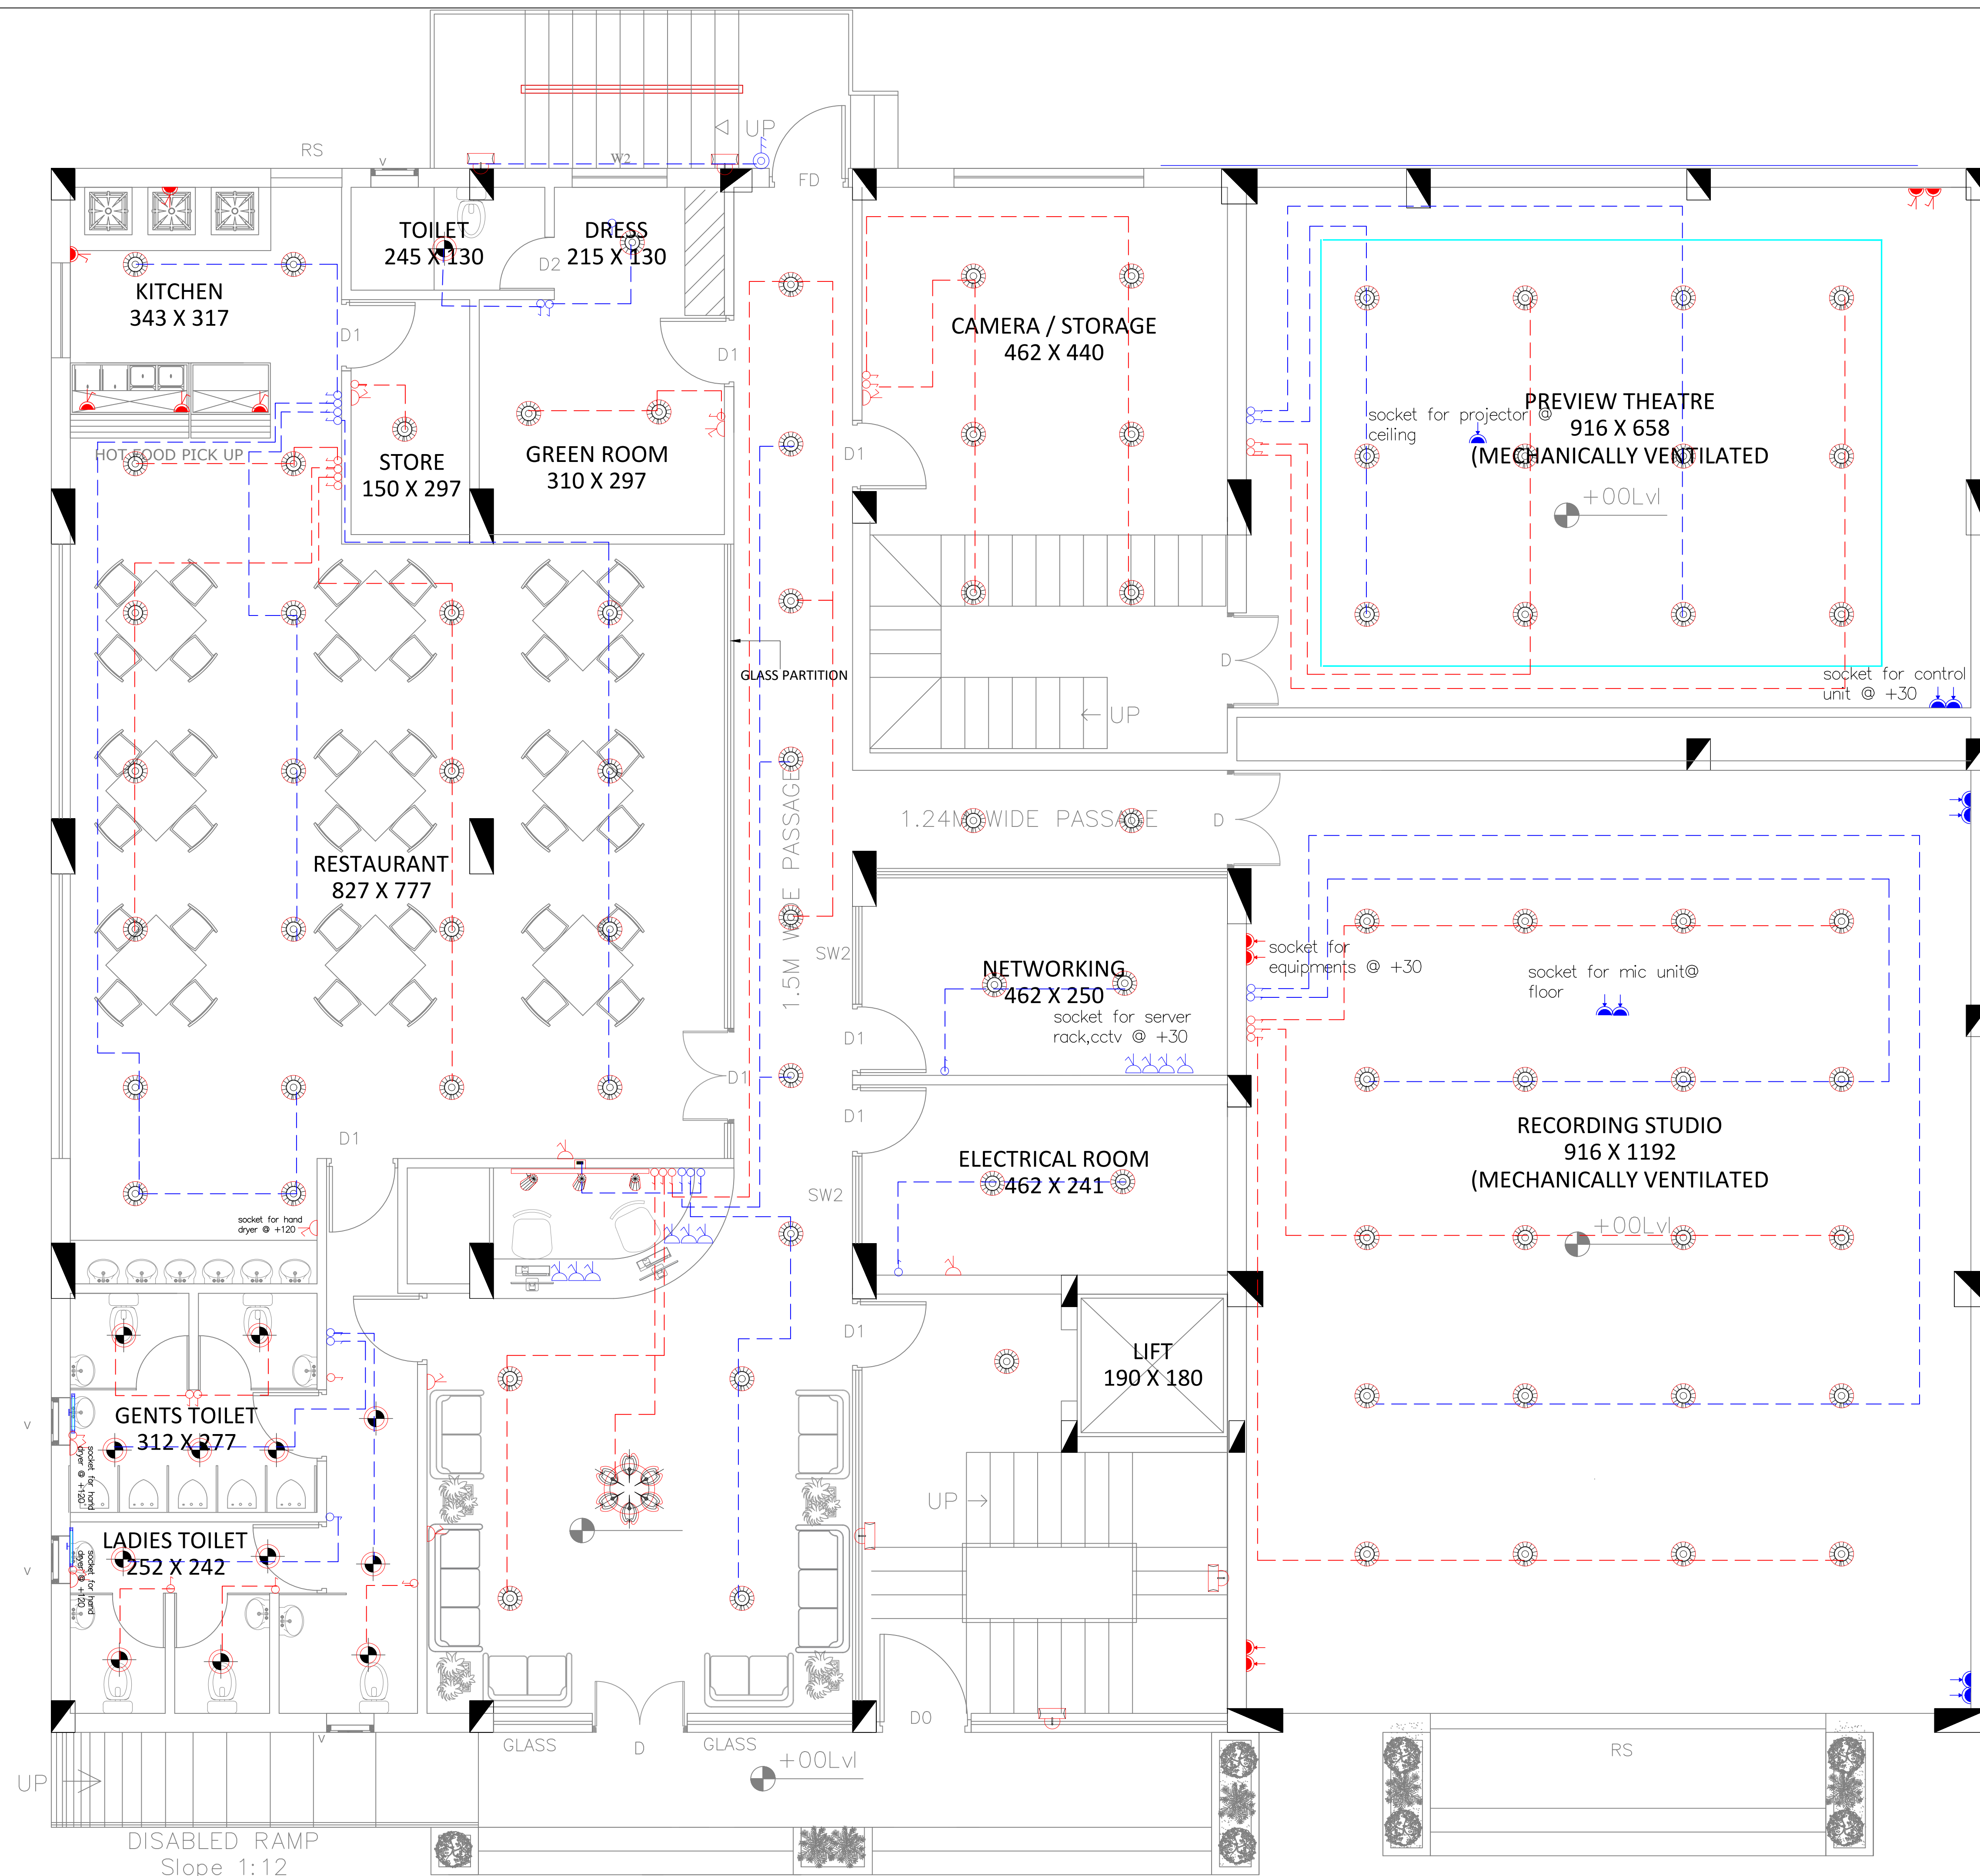

LEGENDS:-

| | |
|--|--|
| | coreline gen6 26w |
| | luxspace recessed15w |
| | ONE WAY SWITCH(Normal Supply) |
| | ONE WAY SWITCH(Inverter Supply) |
| | TWO WAY SWITCH(Normal Supply) |
| | TWO WAY SWITCH(Inverter Supply) |
| | 6A SOCKET WITH SWITCH (Normal Supply) |
| | 6A SOCKET WITH SWITCH (Inverter Supply) |
| | 6A SOCKET WITH OUT SWITCH |
| | 16A SOCKET WITH SWITCH |
| | 16A SOCKET WITH OUT SWITCH |
| | CEILING MOUNTED EXH. FAN |
| | MIRROR LAMP |
| | TV ANTENNA SOCKET |
| | DATA SOCKET |
| | CEILING FAN |
| | LED PROFILE LIGHT |
| | KSEB |
| | UPS |

Drawing title

Electrical First

Ground Floor , Ruby plaza,
Vidyanagar , High school Jn ,
Kollam-691013.
ojasmep@gmail.com :8606022938

DRAWN: Dhinu

CHECKED: Aneesh

SCALE:

REV: 00


SHEET.NO:

DATE: 06.2.2025

TITLE:

DWG.NO: OJS/DWG/24-25/012 E


PRO.NO:

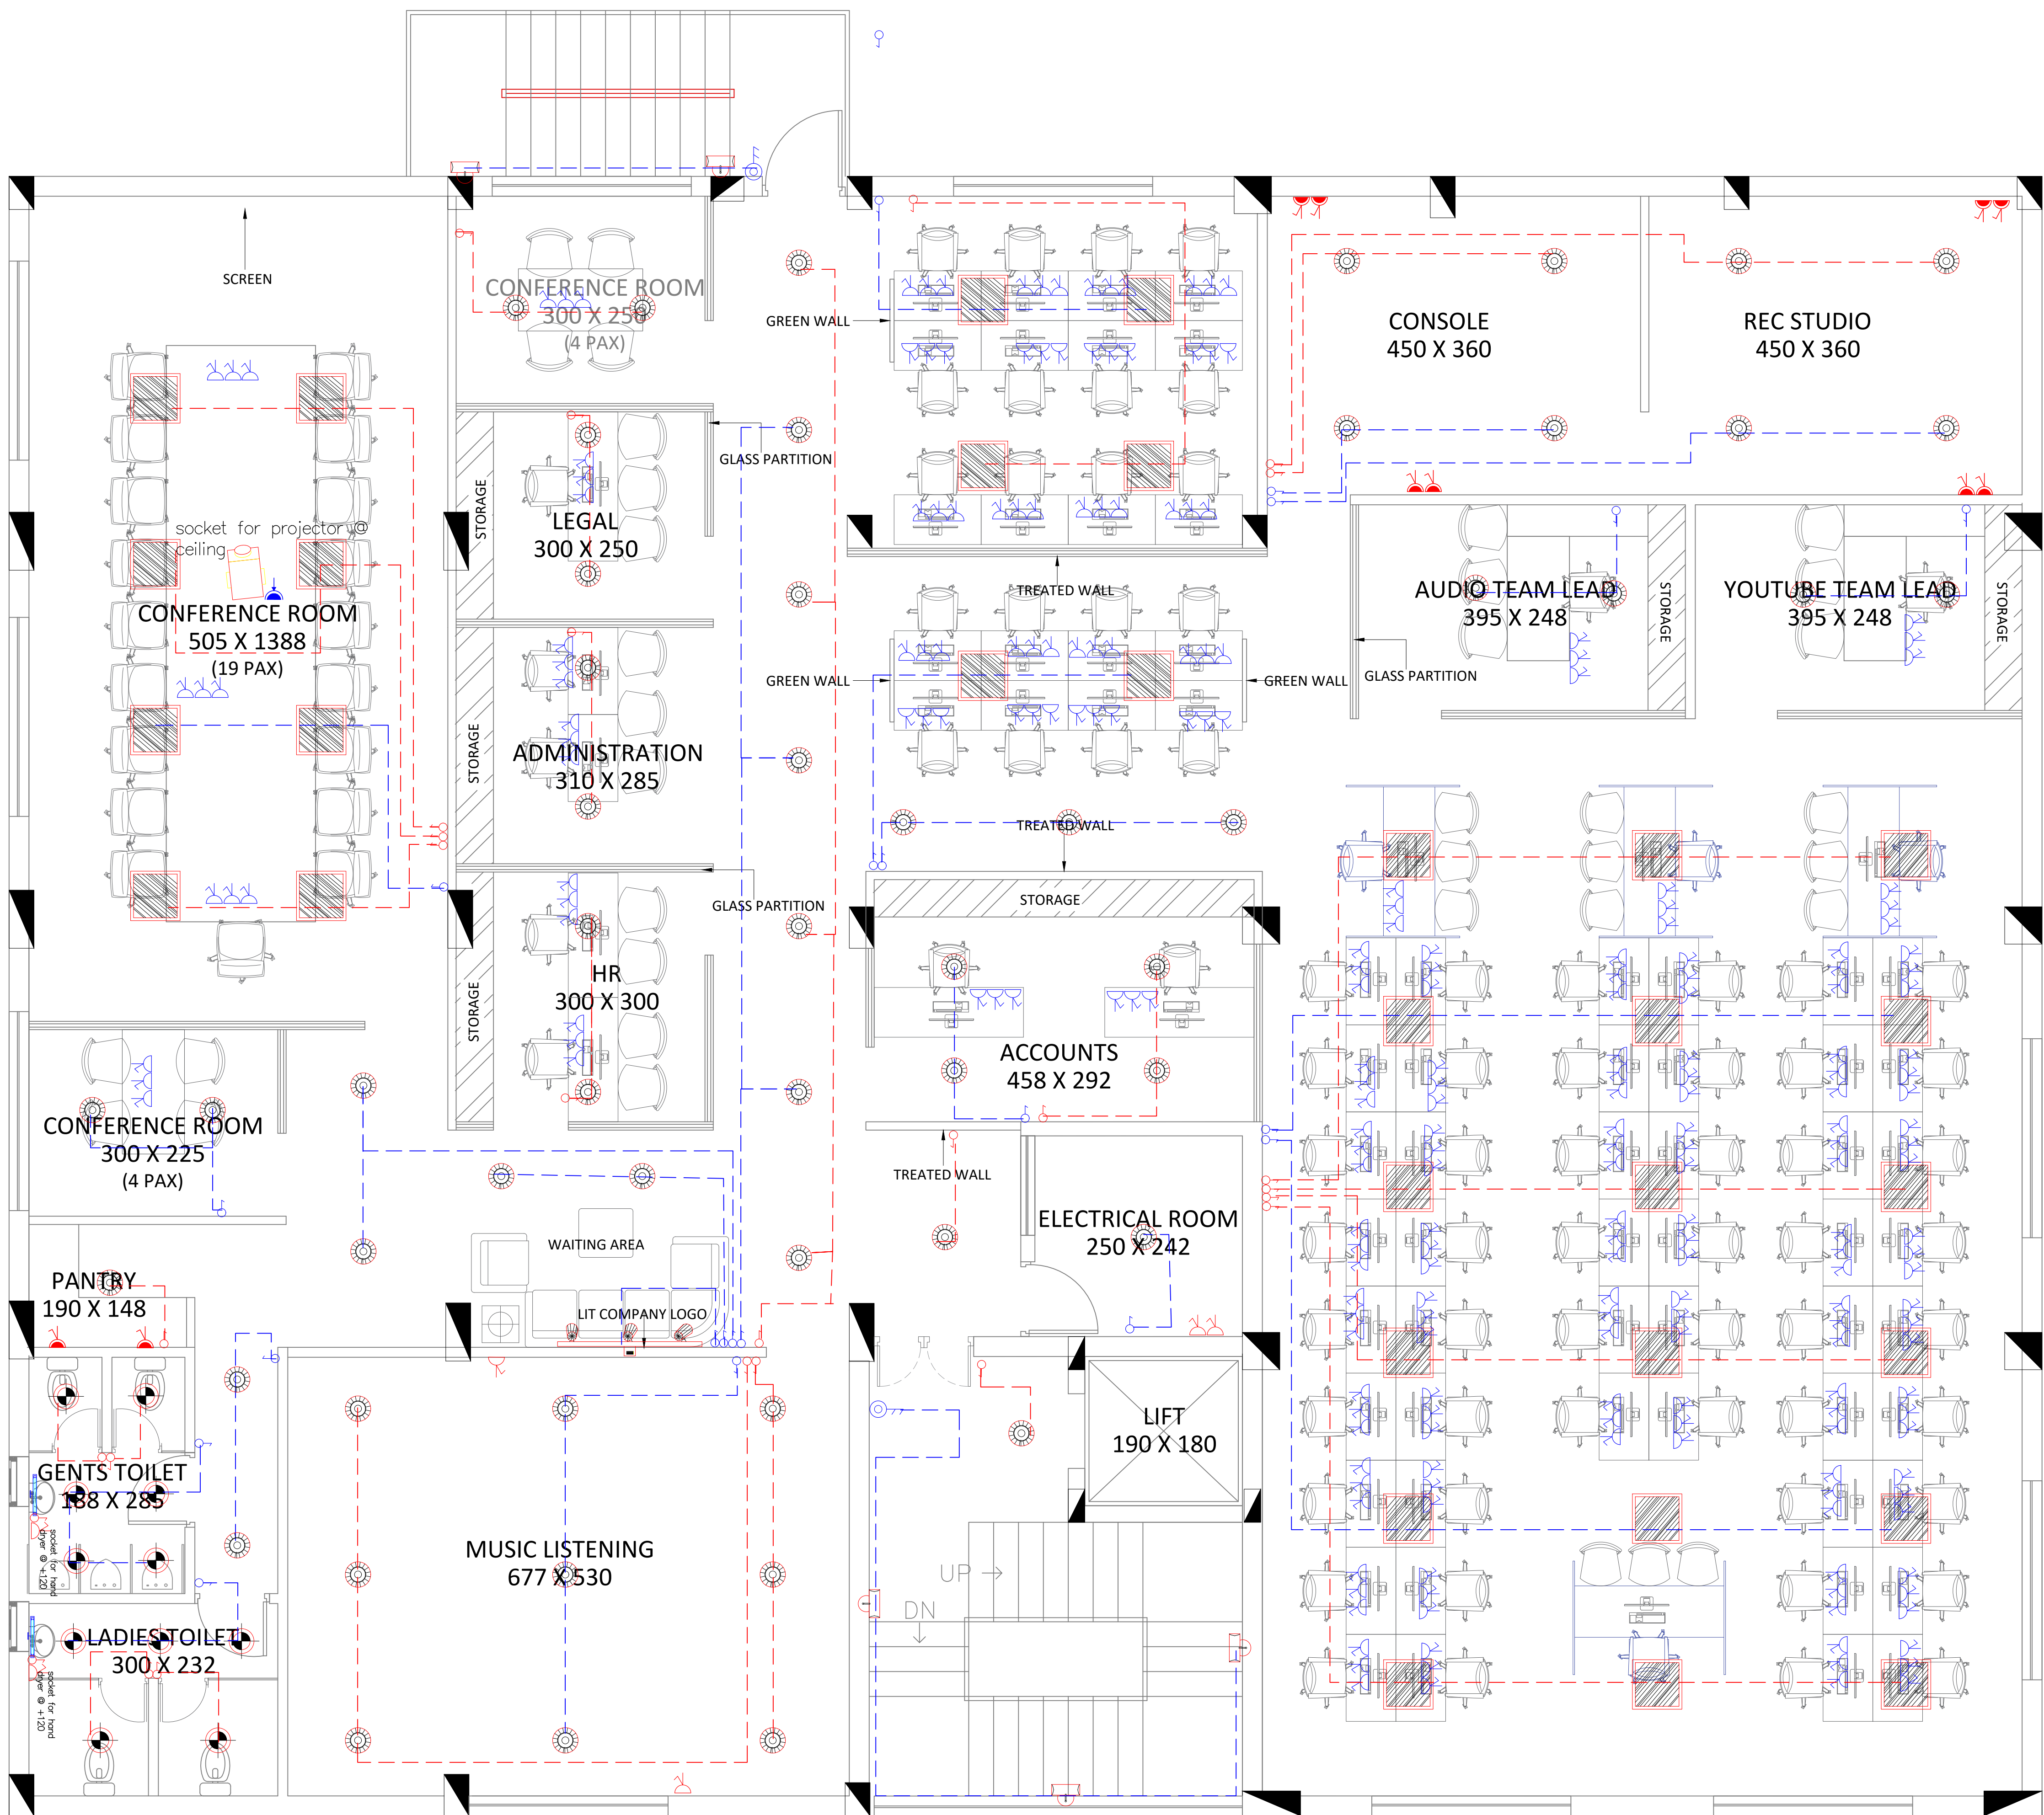

| | |
|-----------|--|
| LEGENDS:- | |
| | coreline gen6 26w |
| | luxspace recessed15w |
| | ONE WAY SWITCH(Normal Supply) |
| | ONE WAY SWITCH(Inverter Supply) |
| | TWO WAY SWITCH(Normal Supply) |
| | TWO WAY SWITCH(Inverter Supply) |
| | 6A SOCKET WITH SWITCH (Normal Supply) |
| | 6A SOCKET WITH SWITCH (Inverter Supply) |
| | 6A SOCKET WITH OUT SWITCH |
| | 16A SOCKET WITH SWITCH |
| | 16A SOCKET WITH OUT SWITCH |
| | |
| | CEILING MOUNTED EXH. FAN |
| | MIRROR LAMP |
| | TV ANTENNA SOCKET |
| | DATA SOCKET |
| | |
| | CEILING FAN |
| | |
| | LED PROFILE LIGHT |

--- KSEB
--- UPS

Drawing title
Electrical second

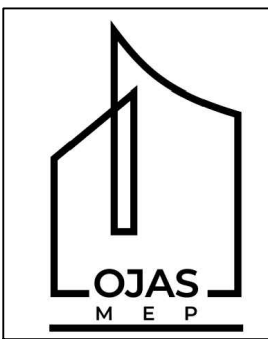

Ground Floor , Ruby plaza,
Vidyanagar , High school Jn ,
Kollam-691013.
ojasmep@gmail.com t:8606022938

| | |
|-----------------------------|-------------------|
| DRAWN: Dhinu | CHECKED: Aneesh |
| SCALE: | REV: 00 SHEET.NO: |
| DATE: 06.2.2025 | |
| TITLE: | |
| DWG.NO: OJS/DWG/24-25/012 E | |
| PRO.NO: | |