


LEGENDS:-	
	CASSETTE AC


Drawing title
HVAC FIRST

Ground Floor , Ruby plaza,
Vidyanagar , High school Jn ,
Kollam-691013.
ojasmeep@gmail.com t:8606022938

DRAWN: Dhinu	CHECKED: Aneesh
SCALE:	REV: 00 SHEET.NO:
DATE: 06.2.2025	
TITLE:	
DWG.NO: OJS/DWG/24-25/012 H	
PRO.NO:	

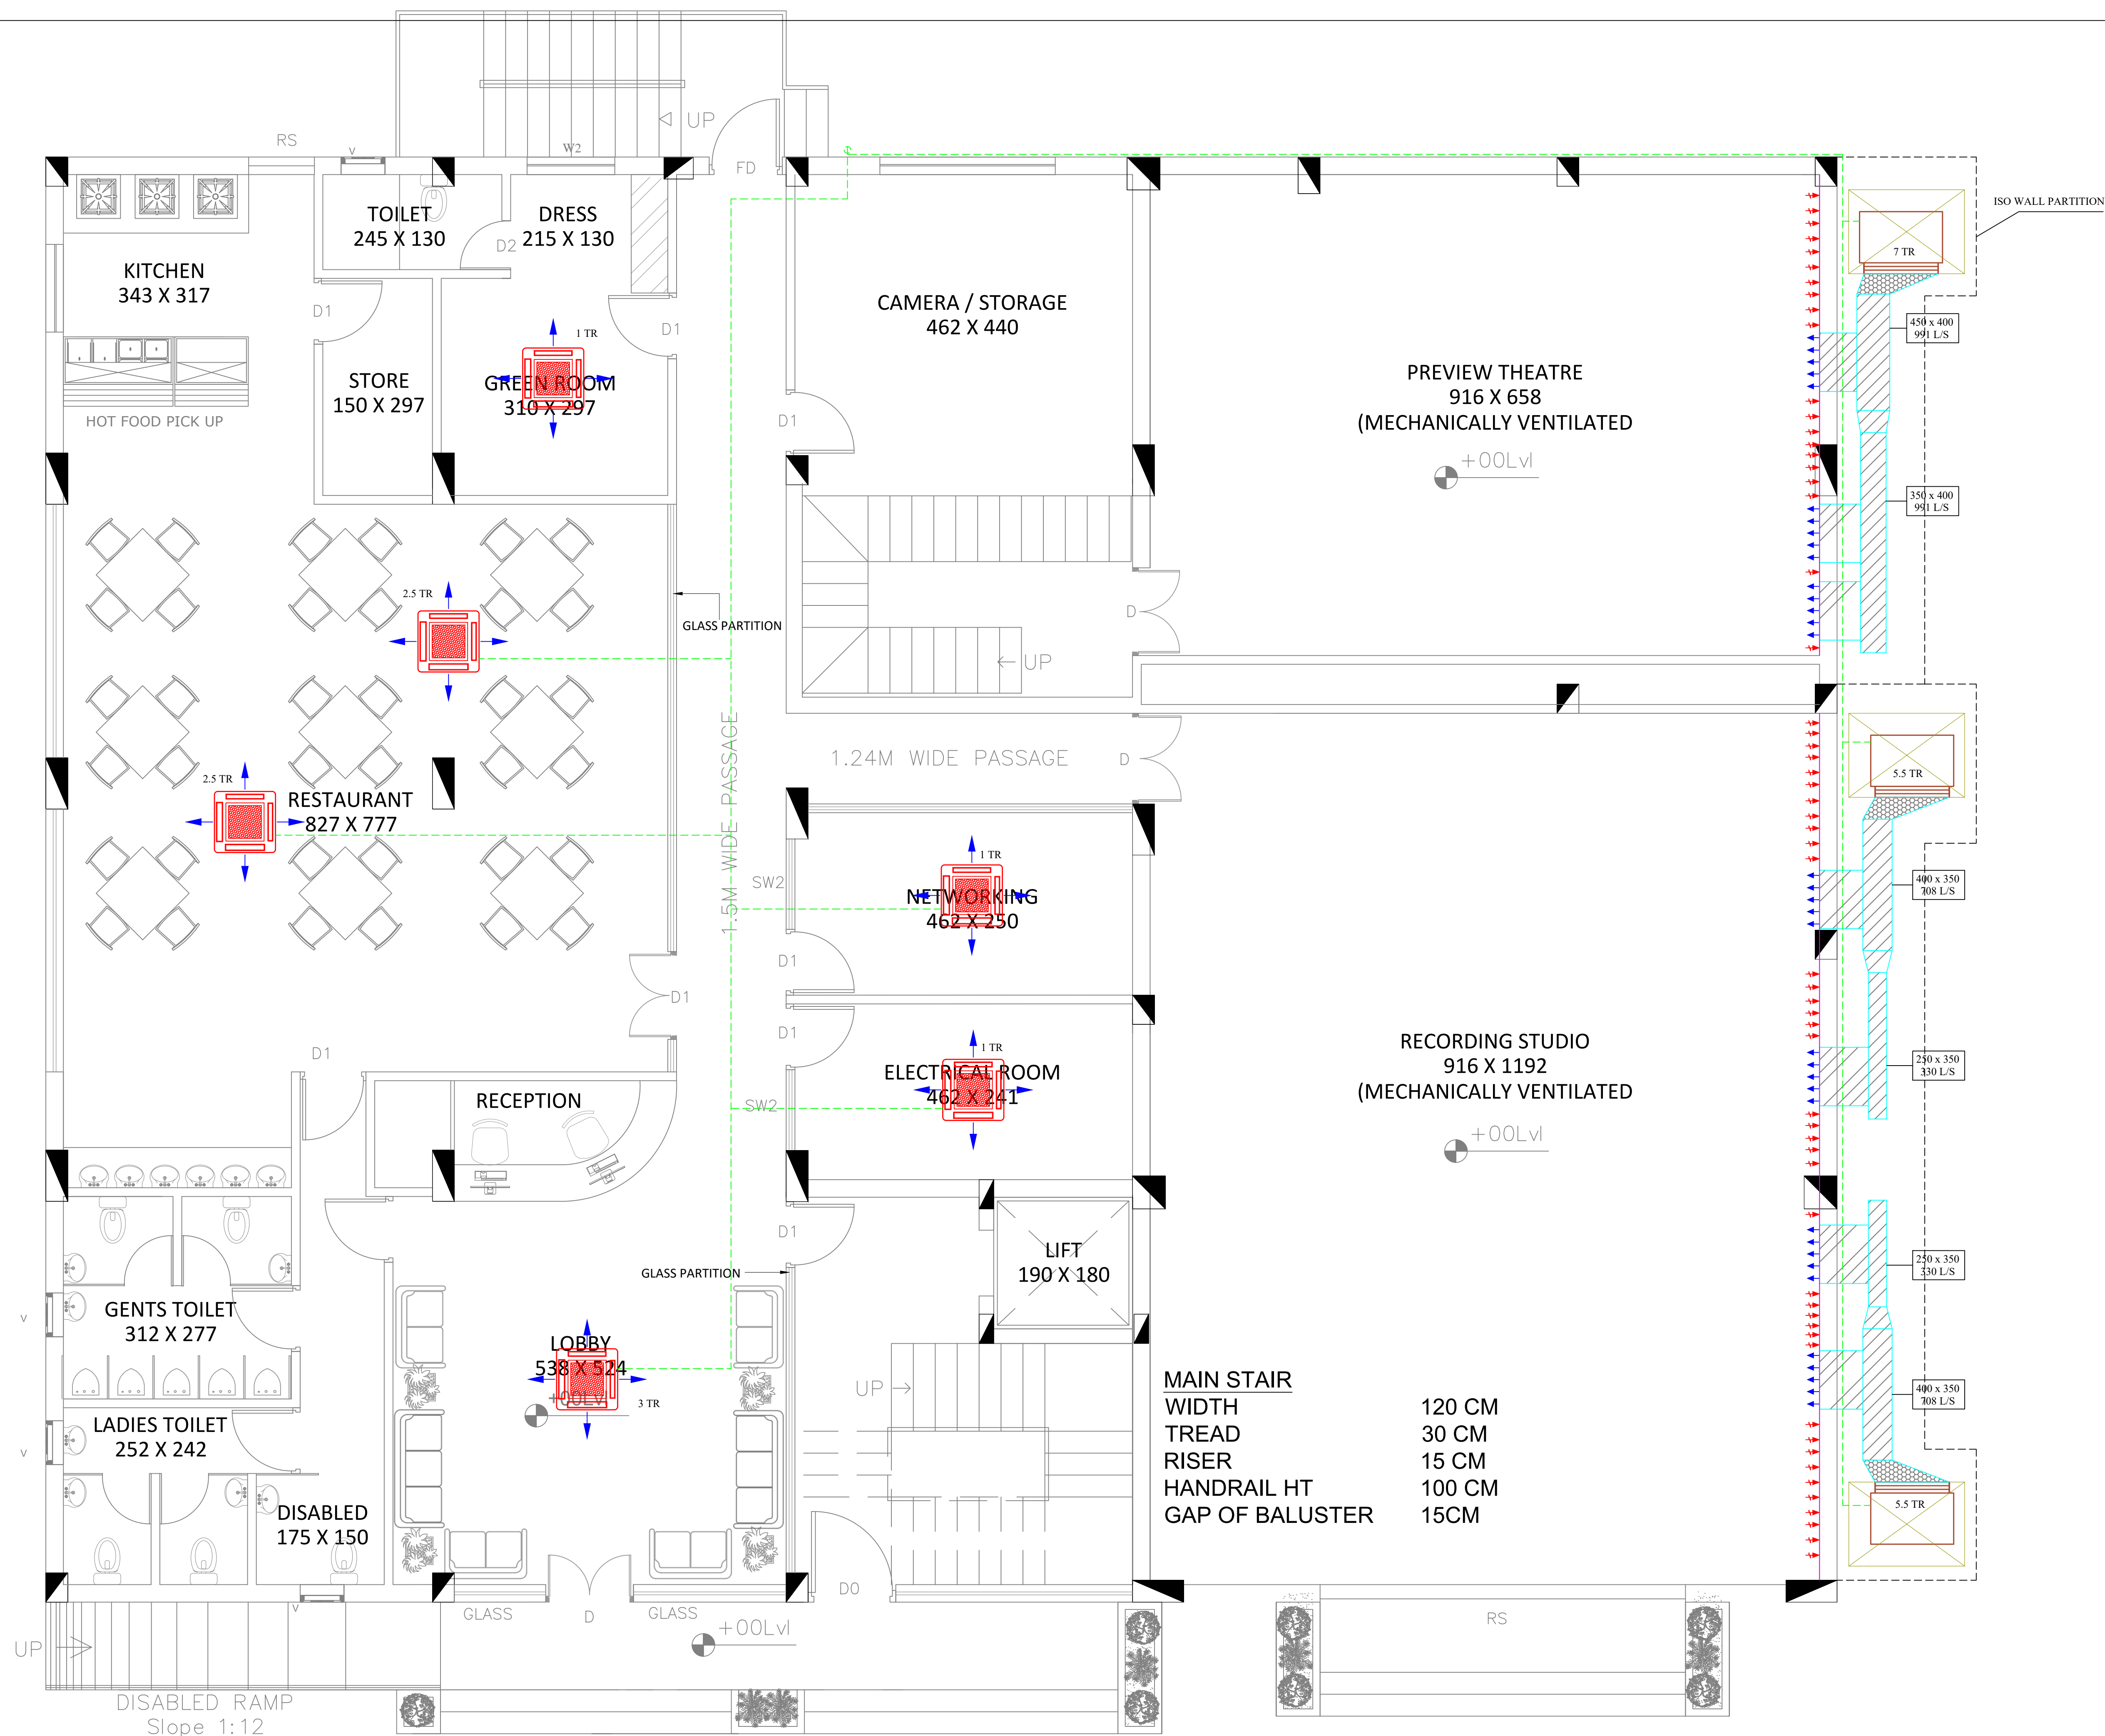


LEGENDS:-

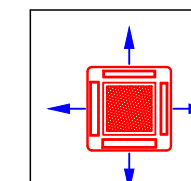

CASSETTE AC

Drawing title

HVAC GROUND

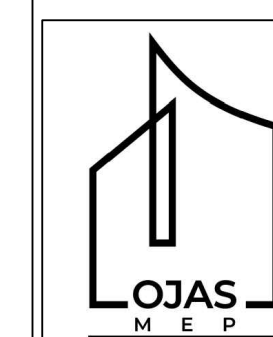

Ground Floor , Ruby plaza,
Vidyanagar , High school Jn ,
Kollam-691013.
ojasmep@gmail.com ☎:8606022938

ojsmep@gmail.com ☎:8606022938


DRAWN: Dhinu	CHECKED: Aneesh
--------------	-----------------


SCALE:	REV: 00	SHEET.NO:
--------	---------	-----------


DATE: 06.2.2025

TITLE:	
DWG.NO:	OJS/DWG/24-25/012 H

PRO.NO:

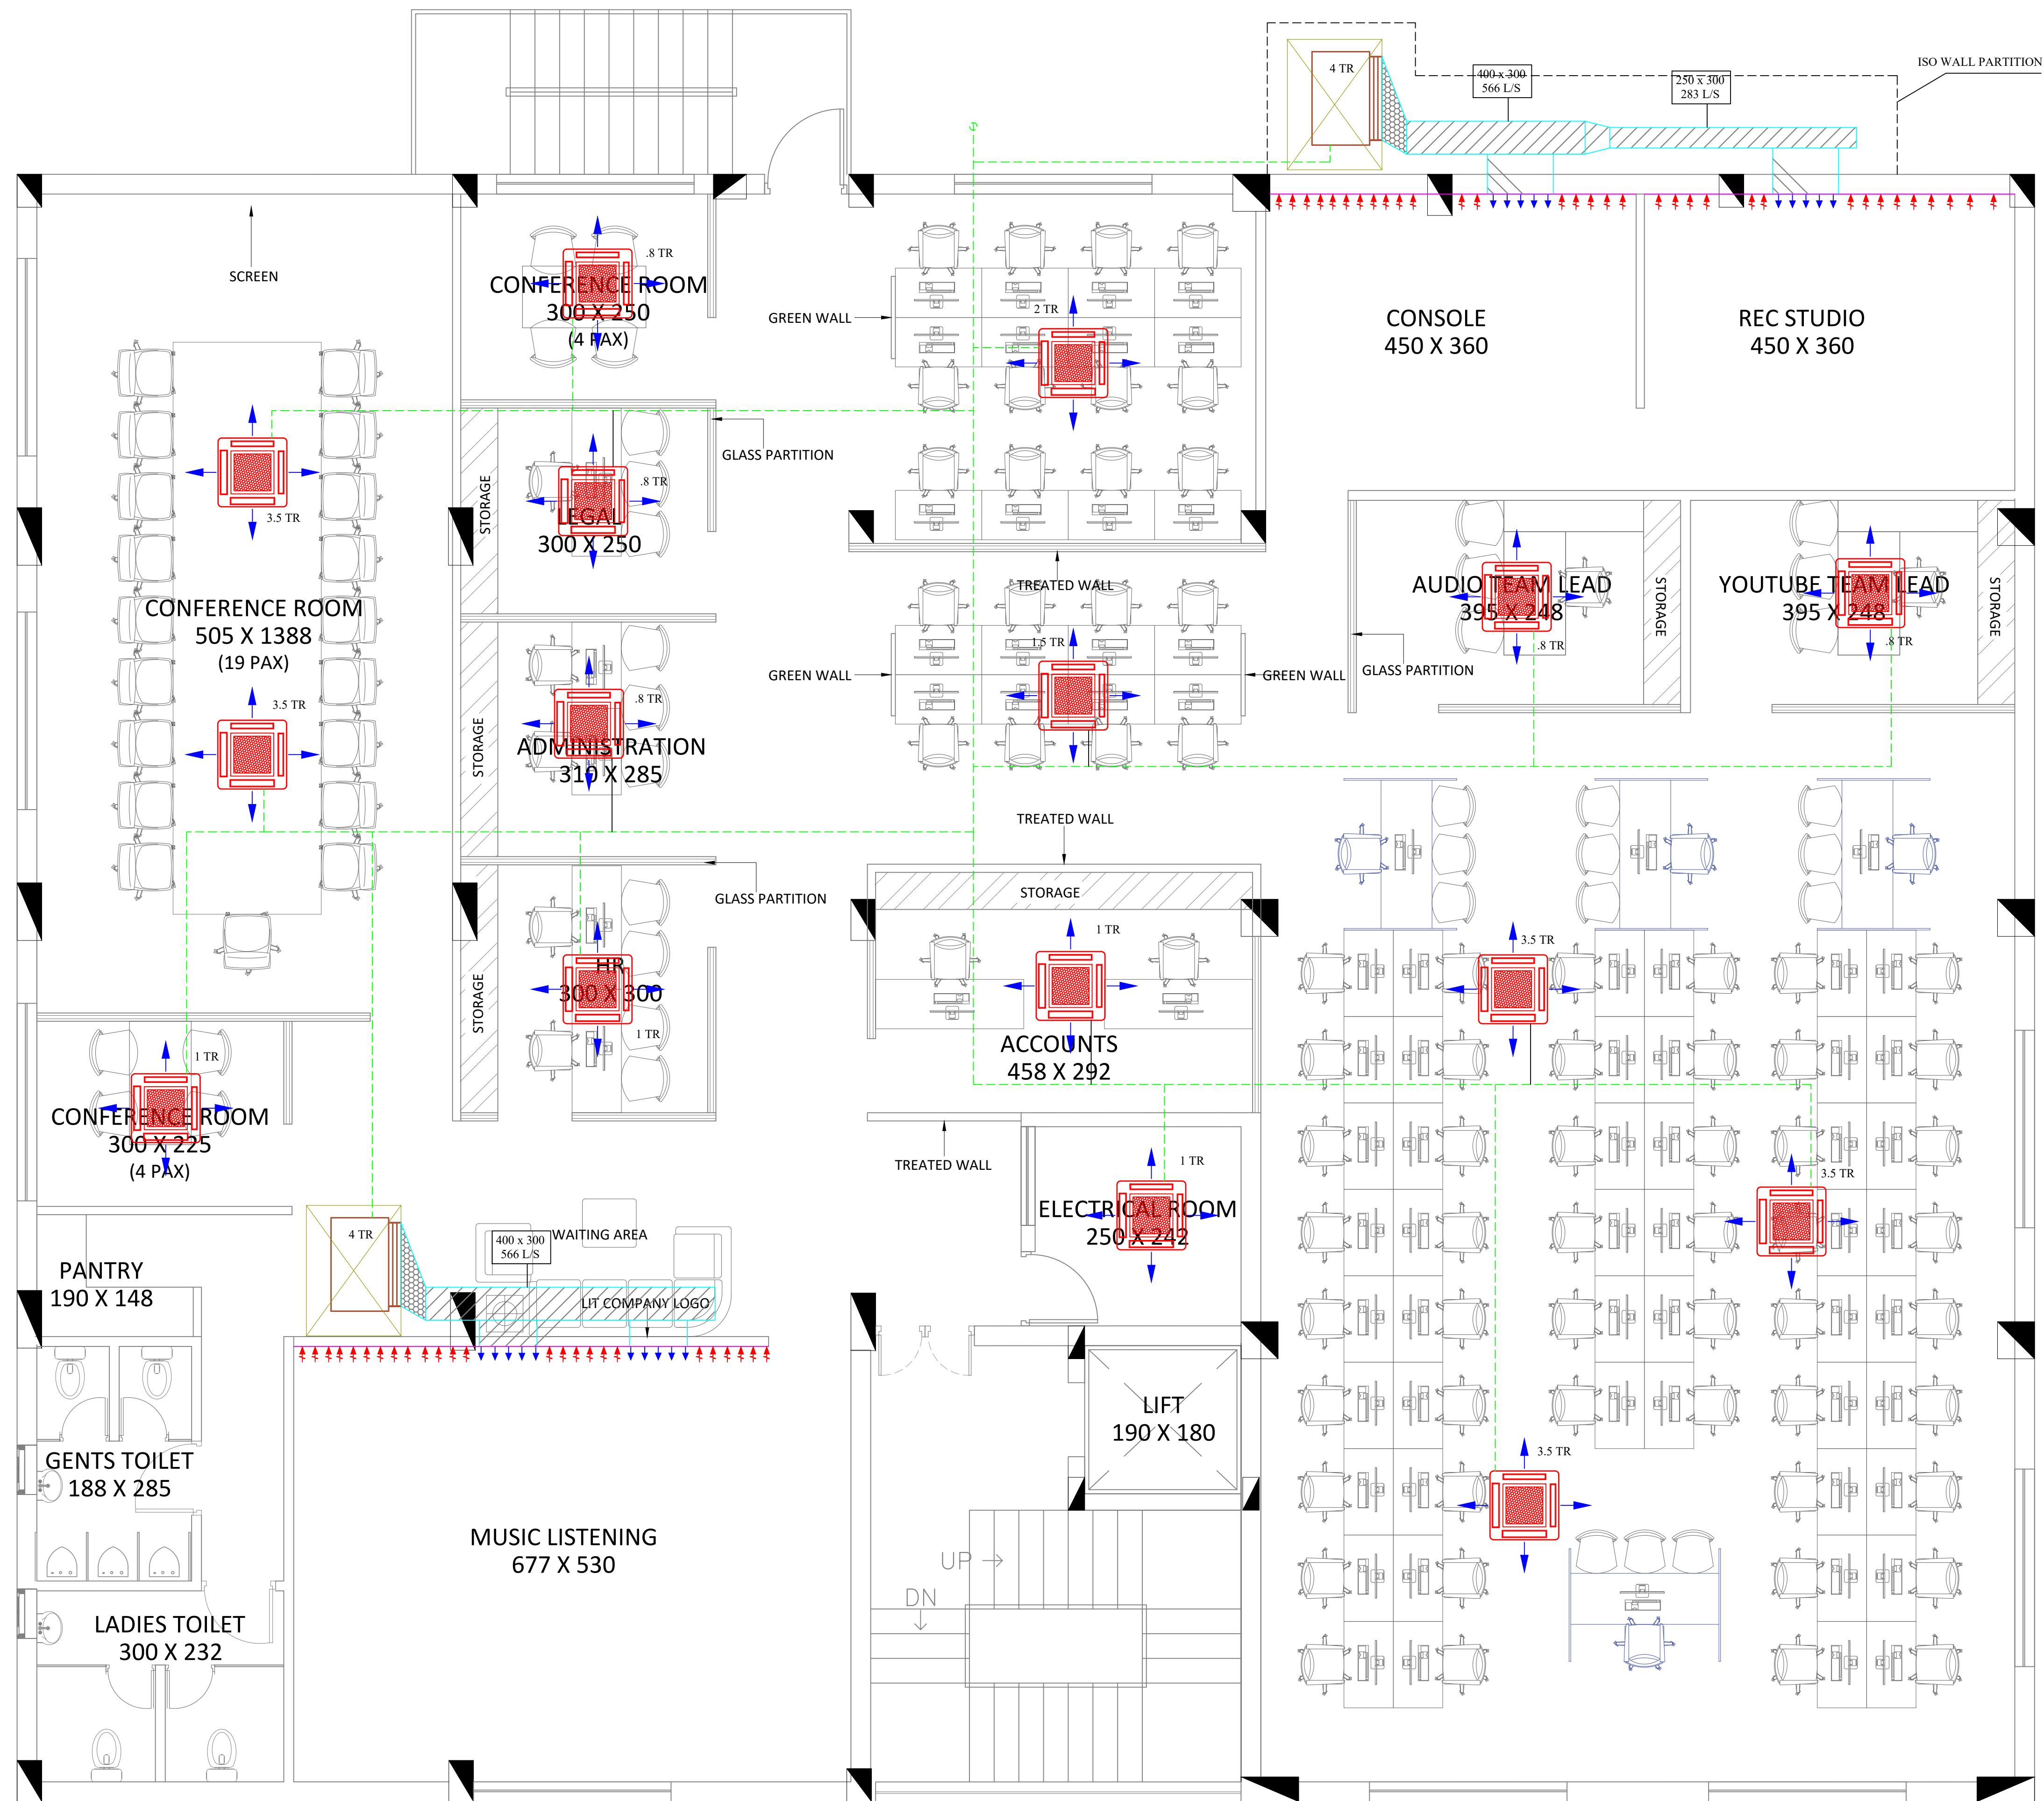

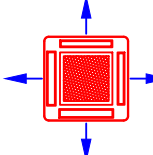LEGENDS:-	
	CASSETTE AC

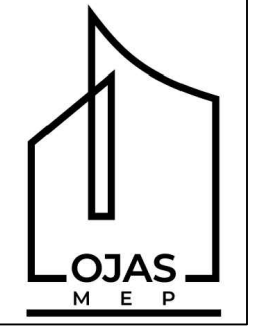Drawing title		
HVAC SECOND		
 <div>Ground Floor , Ruby plaza, Vidyanagar , High school Jn , Kollam-691013. ojasmep@gmail.com 8606022938</div>		
DRAWN: Dhinu	CHECKED: Aneesh	
SCALE:	REV: 00	SHEET.NO:
DATE: 06.2.2025		
TITLE:		
DWG.NO: OJS/DWG/24-25/012H		
PRO.NO:		